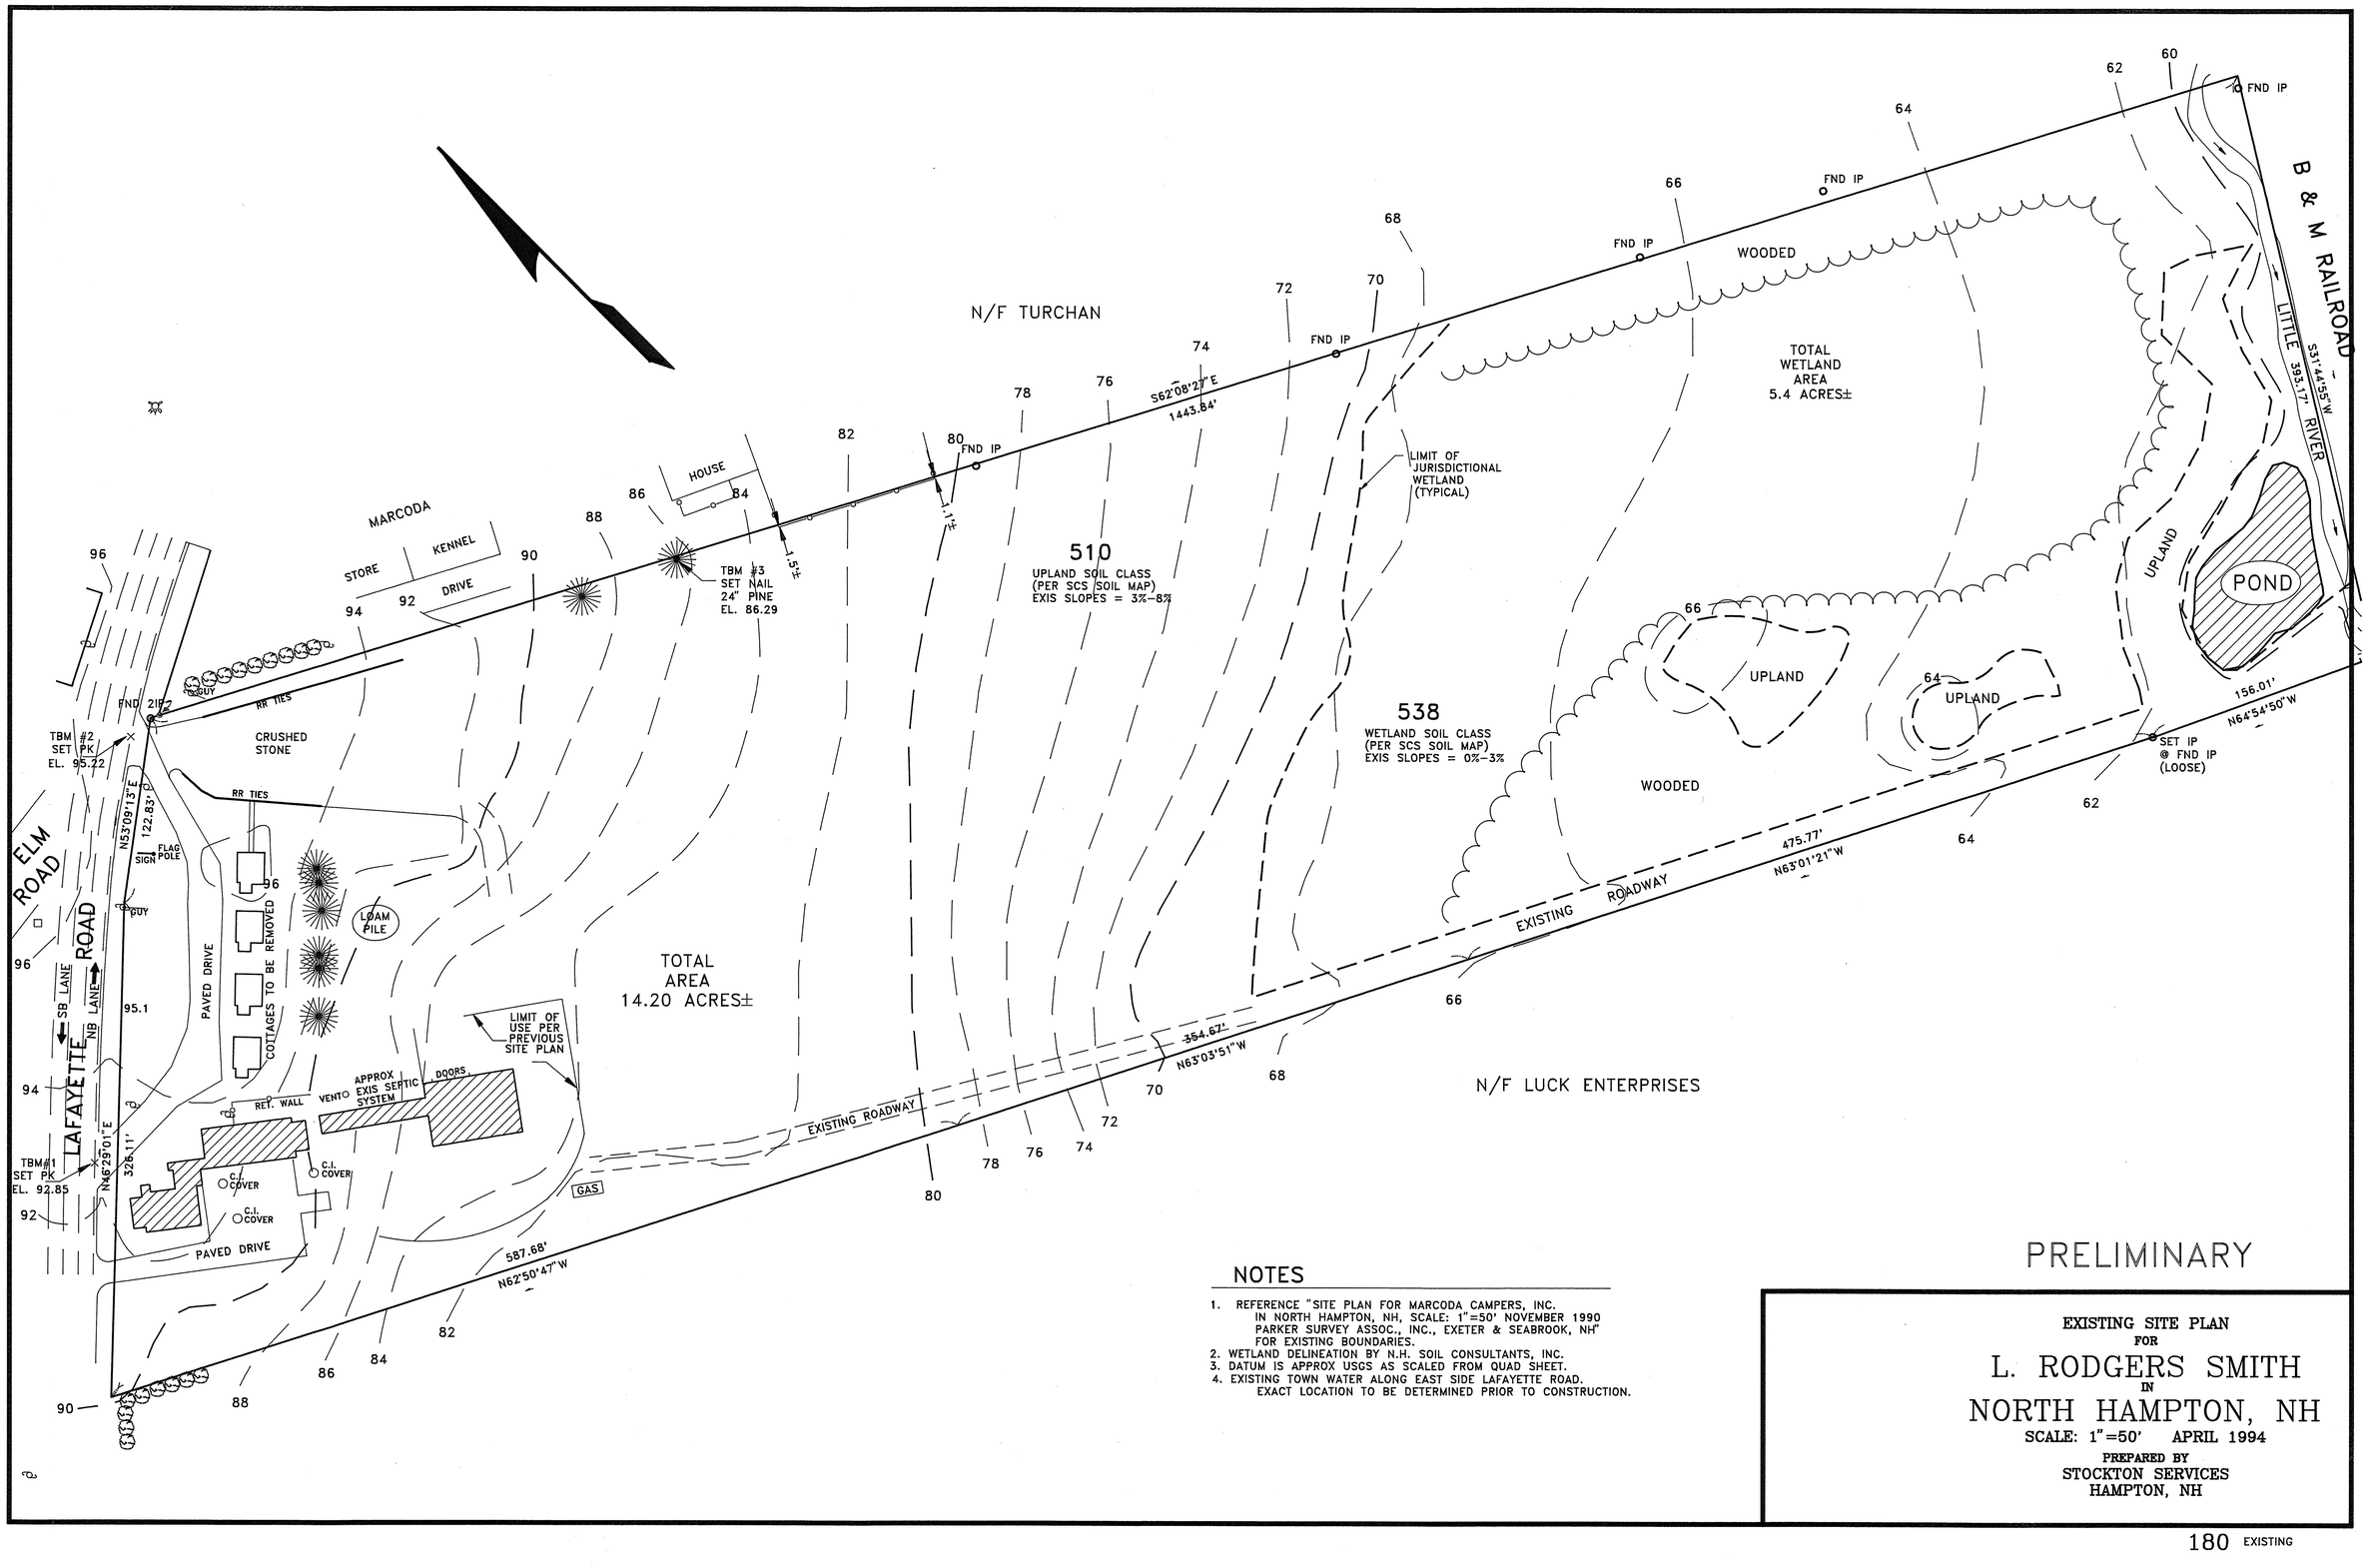

NOTES

1. REFERENCE "SITE PLAN FOR MARCODA CAMPERS, INC. IN NORTH HAMPTON, NH, SCALE: 1"=50' NOVEMBER 1990 PARKER SURVEY ASSOC., INC., EXETER & SEABROOK, NH" FOR EXISTING BOUNDARIES.
2. WETLAND DELINEATION BY N.H. SOIL CONSULTANTS, INC.
3. DATUM IS APPROX USGS AS SCALED FROM QUAD SHEET.
4. EXISTING TOWN WATER ALONG EAST SIDE LAFAYETTE ROAD. EXACT LOCATION TO BE DETERMINED PRIOR TO CONSTRUCTION.

PRELIMINARY

EXISTING SITE PLAN
FOR
L. RODGERS SMITH
IN
NORTH HAMPTON, NH
SCALE: 1"=50' APRIL 1994
PREPARED BY
STOCKTON SERVICES
HAMPTON, NH